SHEET NOTES

1. EXISTING MAIN SWITCHBOARD "MS"
2. TO SERVER ROOM 122.
3. PROVIDE "J" HOOKS IN CEILING SPACE TO SUPPORT TELECOM CABLES FROM TELECOM OUTLETS TO SERVER ROOM 122.
4. CONNECT TO CEILING OCCUPANCY SENSOR (TYPICAL FOR ALL OCCUPANCY SENSOR CONTROLLED RECEPTACLES)
5. CONNECT TO CEILING OCCUPANCY SENSOR (TYPICAL FOR ALL OCCUPANCY SENSOR CONTROLLED RECETACLES IN SYSTEMS FURNITURE)

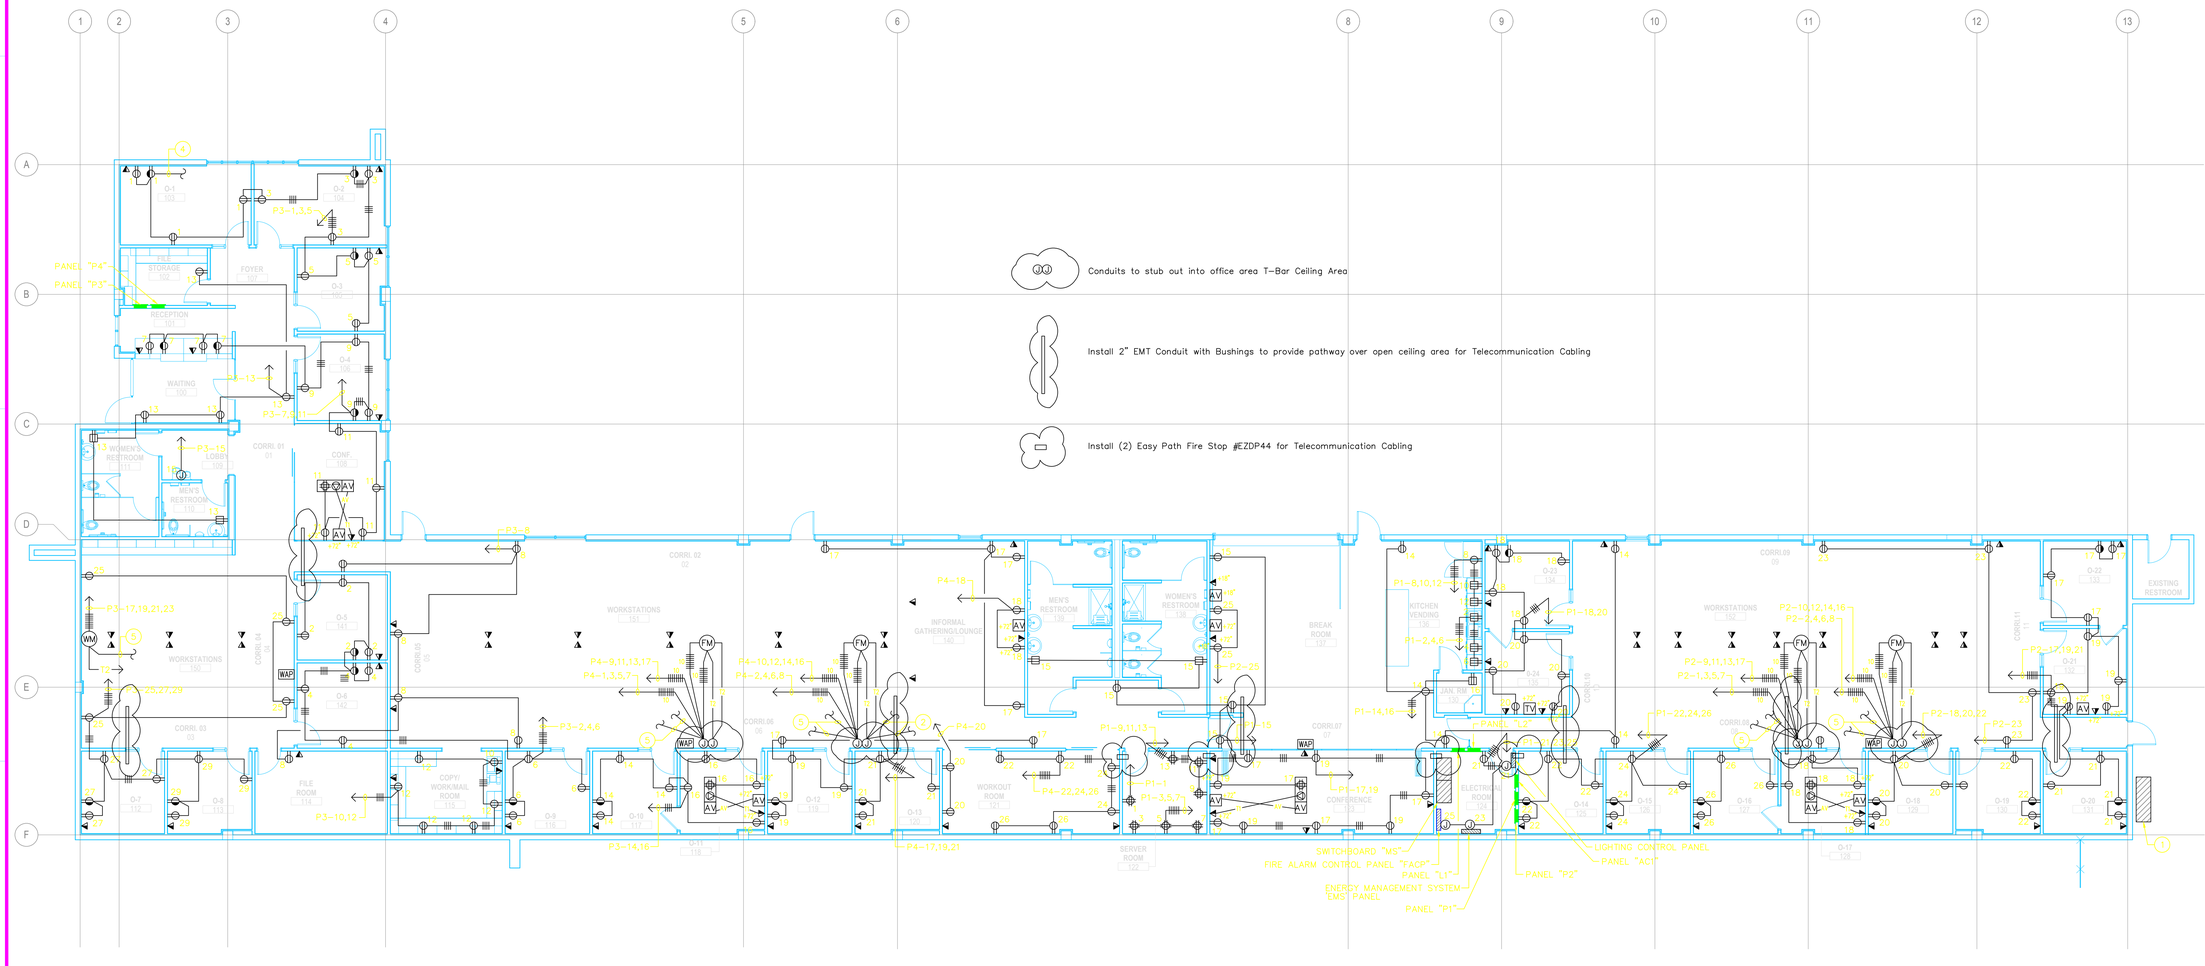

LEVEL 1 - POWER AND SIGNAL PLAN
1/8" = 1'-0"

1

gkkworks
2355 Main Street, Suite 220
Irvine ‖ California 92614
t 949.250.1500
f 949.955.2708
www.gkkworks.com

NOT FOR CONSTRUCTION

COPYRIGHT 2016
No part of the contents of this document may be reproduced or transmitted in any form or by any means without the written permission of gkkworks.

File: .\RASC LOGO.pdf
Missing or invalid ref

.\ENGINEER STAMP - Copy.tif

FIRE DEPARTMENT ADMINISTRATION BUILDING

403 E 4th STREET, CITY OF PERRIS, CA.

A PROJECT FOR:
COUNTY OF RIVERSIDE

PROJECT NUMBER:
30089-000-00

DRAWN:	G.R.
CHECKED:	J.R.

ISSUE/REVISION:

Project Status

LEVEL 1
POWER AND SIGNAL PLAN

E101